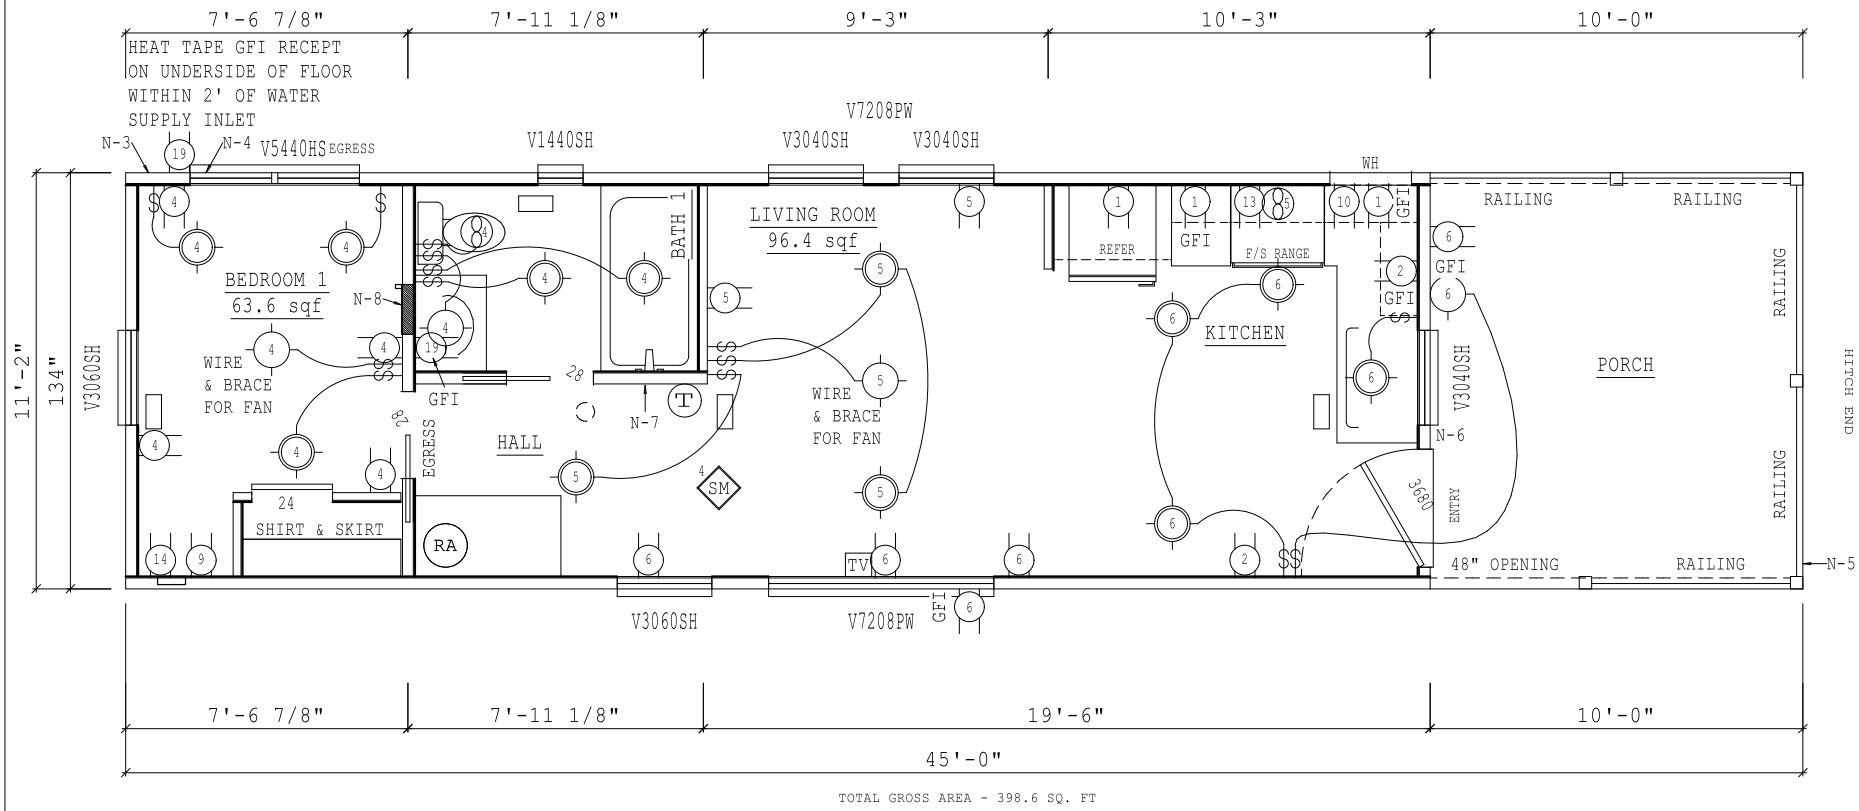

TOTAL GROSS AREA - 398.6 SQ. FT

NOTES:

1. RECEPT SHALL NOT BE INSTALLED WITHIN 30" OF TUB/SHOWER SPACE.
2. ELECTRICAL WALL PLATES SHALL NOT BE INSTALLED WITHIN 6" OF A RANGE OR COOKTOP.

THIS APPROVAL EXPIRES 180 DAYS FROM DAPIA APPROVAL STAMPED DATE.

THIS FLOOR PLAN AND ATTACHED OPTION DETAILS (IF APPLICABLE) IS DESIGNED TO MEET THE FOLLOWING STRUCTURAL REQUIREMENTS: WIND ZONE(S) 2 ROOF LOAD(S) 30 LBS.

PERIMETER PIERING REQUIRED WHEN ROOF LIVE LOAD > 20 psf

CUSTOMER: CUSTOM PRO# 1856 CRP/CRE

ORDER NO: 2024-868315

LEGEND

- RECEPTACLE
- THERMOSTAT
- SWITCH
- LIGHT FIXTURE
- RECESSED LIGHT
- EXHAUST FAN
- PANEL BOX
- ST SOLAR TUBE
- SA AIR SUPPLY
- RA 14"RETURN AIR
- FAN W/ LIGHT
- RAG RETURN AIR GRILLE
- OVERHEAD REGISTER
- FLOOR REGISTER
- CROSS-OVER LOCATION
- X SUPPORT POST
- SHEARWALL
- SM SMOKE ALARM
- CO OPT CO ALARM (STD W/GAS)

A 134 x 45'-0"
B x
C x

Cavco INDUSTRIES, INC.

OCALA 360

PRODUCT NAME: EAGLE CABIN

MODEL NO.: 11351F

DRAWING TITLE: CUSTOM FLOOR PLAN

DRAWN BY: MARIBEL L.

DATE: 07/01/24

SHT: FP.1c

REV:

36EE11351F468315